7 - PC-3 - 9 EA
11 - PC-10 - 2 EA
13 - PC-16 - 2 EA
14 - PC-8 - 3 EA
21 - PC-9 - 2 EA
25 - PC-1 - 8 EA
29 - CB - 16 EA
52 - CORE 1 ZONE - 1,525 SF
54 - CORE 1 ZONE - 346 SF
65 - CORE 2 ZONE - 630 SF
68 - PC-3T - 7 EA
90 - PC-4T - 3 EA
93 - PC-2 - 9 EA
94 - PC-8B - 1 EA
95 - PC-4A - 1 EA
96 - PC-7 - 4 EA
97 - PC-2T - 1 EA
98 - PC-8A - 1 EA
99 - PC-11B - 1 EA
100 - PC-12 - 1 EA
101 - PC-11A - 1 EA
102 - CB - 36 EA

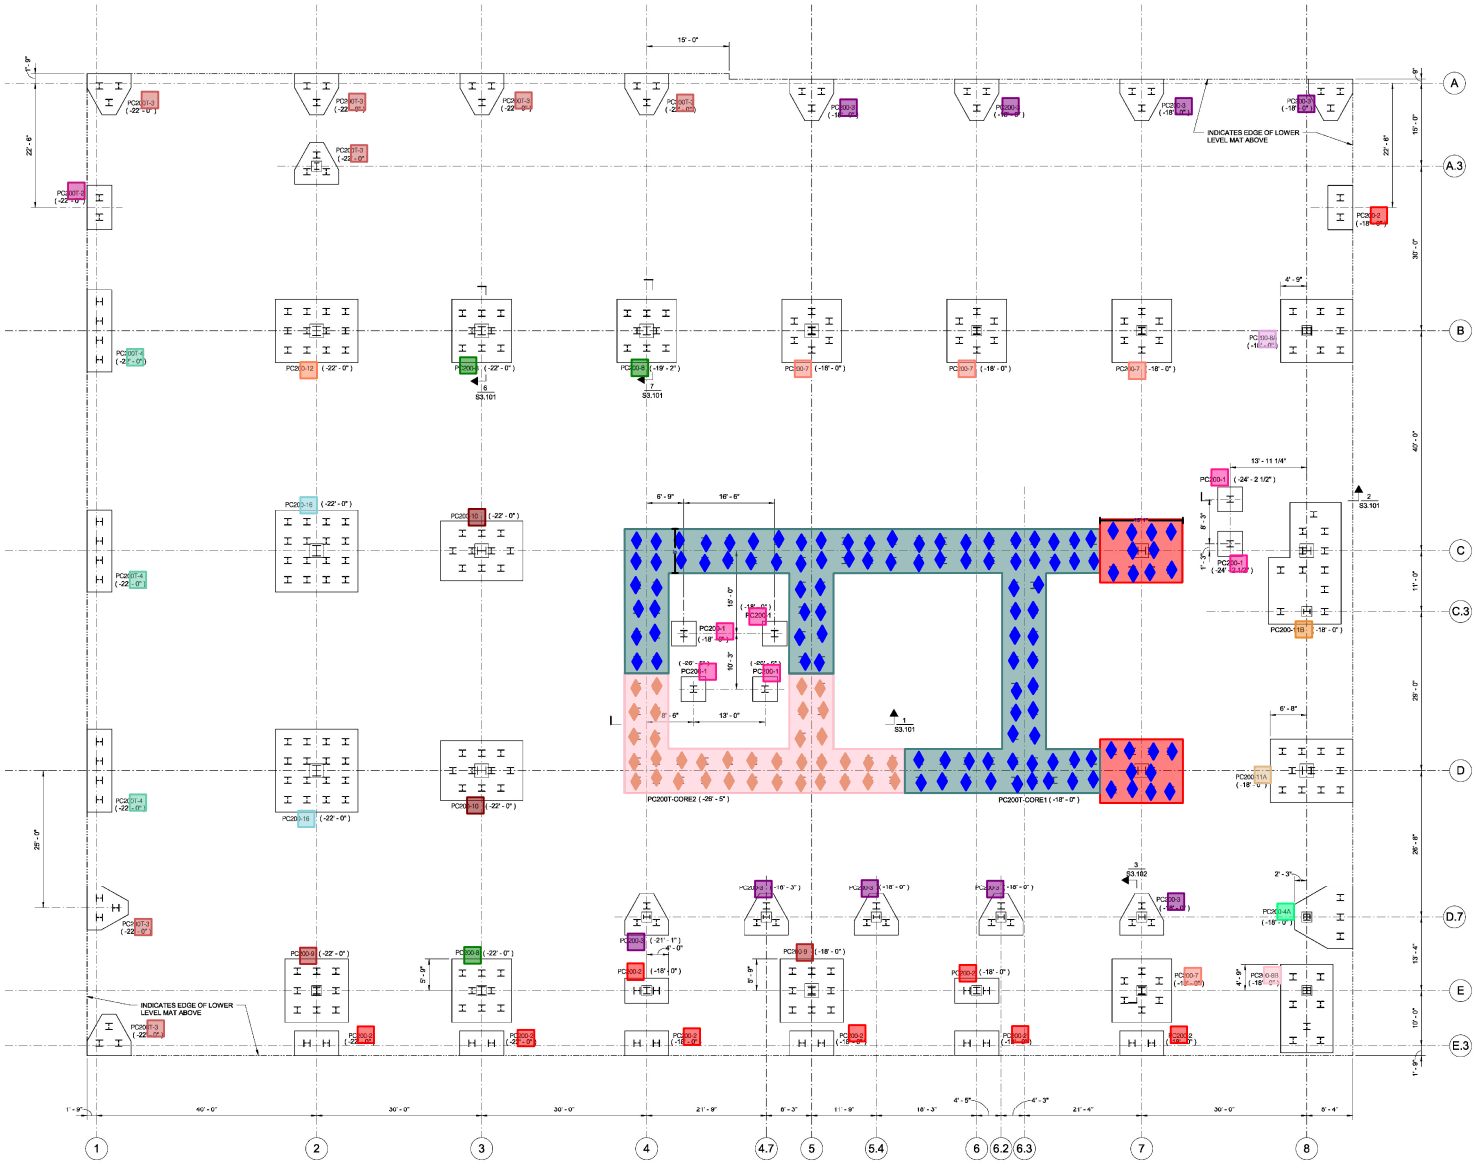

SHEET NOTES

1. PC200-3, ETC, INDICATES PILE CAP TYPE, SEE DRAWING S3.001-200.

   PC200T-3, ETC, INDICATES PILE CAP TYPE WITH TENSION PILES, SEE DRAWING S3.001-200.

   PC200T-CORE1, ETC, INDICATES PILE CAP TYPE WITH TENSION PILES, SEE DRAWING S3.002-200.
2. FOR STEEL, H-PILE CAP SECTIONS AND DETAILS SEE DRAWING S3.003. FOR PRECAST PILE CAP ALTERNATE SECTIONS AND DETAILS SEE DRAWING S3.003A.
3. (-18'-0"), ETC, INDICATES TOP OF PILE CAP ELEVATION.
4. ⊥ INDICATES STEEL H-PILE OR PRECAST CONCRETE PILE ALTERNATE. FOR SERVICE LOAD CAPACITY SEE PLAN DETAILS ON DRAWINGS S3.001-200 AND S3.002-200.

GENERAL NOTES

1. FOR GENERAL NOTES AND ABBREVIATIONS SEE DRAWINGS S0.001 AND S0.002. FOR TYPICAL DETAILS SEE DRAWINGS S0.003 THRU S0.011.
2. FOR COLUMN AND HANGER SIZES SEE COLUMN SCHEDULE ON DRAWINGS S2.001 AND S2.002.
   ⊥ INDICATES COLUMN STARTS.
3. SW-1, ETC, INDICATES SHEAR WALLS. SEE ELEVATIONS ON DRAWINGS S2.201 AND S2.202.
4. FOR CONCRETE LOCATIONS AND DIMENSIONS SEE ARCHT CONTROL PLANS.

KEY PLAN

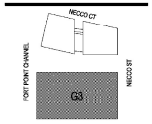

GE HEADQUARTERS
15 Necco Street
Boston, MA 02210

Gensler

One Beacon Street
Third Floor
Boston, MA 02108
United States
Tel 617.619.5700
Fax 617.619.5701

LeMessurier.

1900 Soldiers Field Road
Boston, MA 02135
Tel 617.868.1200

△	Date	Description	Drawn	Check
2	04/14/2017	ISSUED FOR CONSTRUCTION	EAM	SKH

Seal / Signature

Project Name
GE Headquarters - G3
GROUP 5 - G3 CORE AND SHELL

Project Number
11.7057.000

Description
FOUNDATION PLAN - PILES AND PILE CAPS - ALL 200 TON PILE OPTION

Scale
1/8" = 1'-0"

S1.200-200

© 2017 Gensler

4/13/2017 1:22:27 PM C:\Users\kschell\Documents\RTL_LoM_GE_G3_R15_mlebert